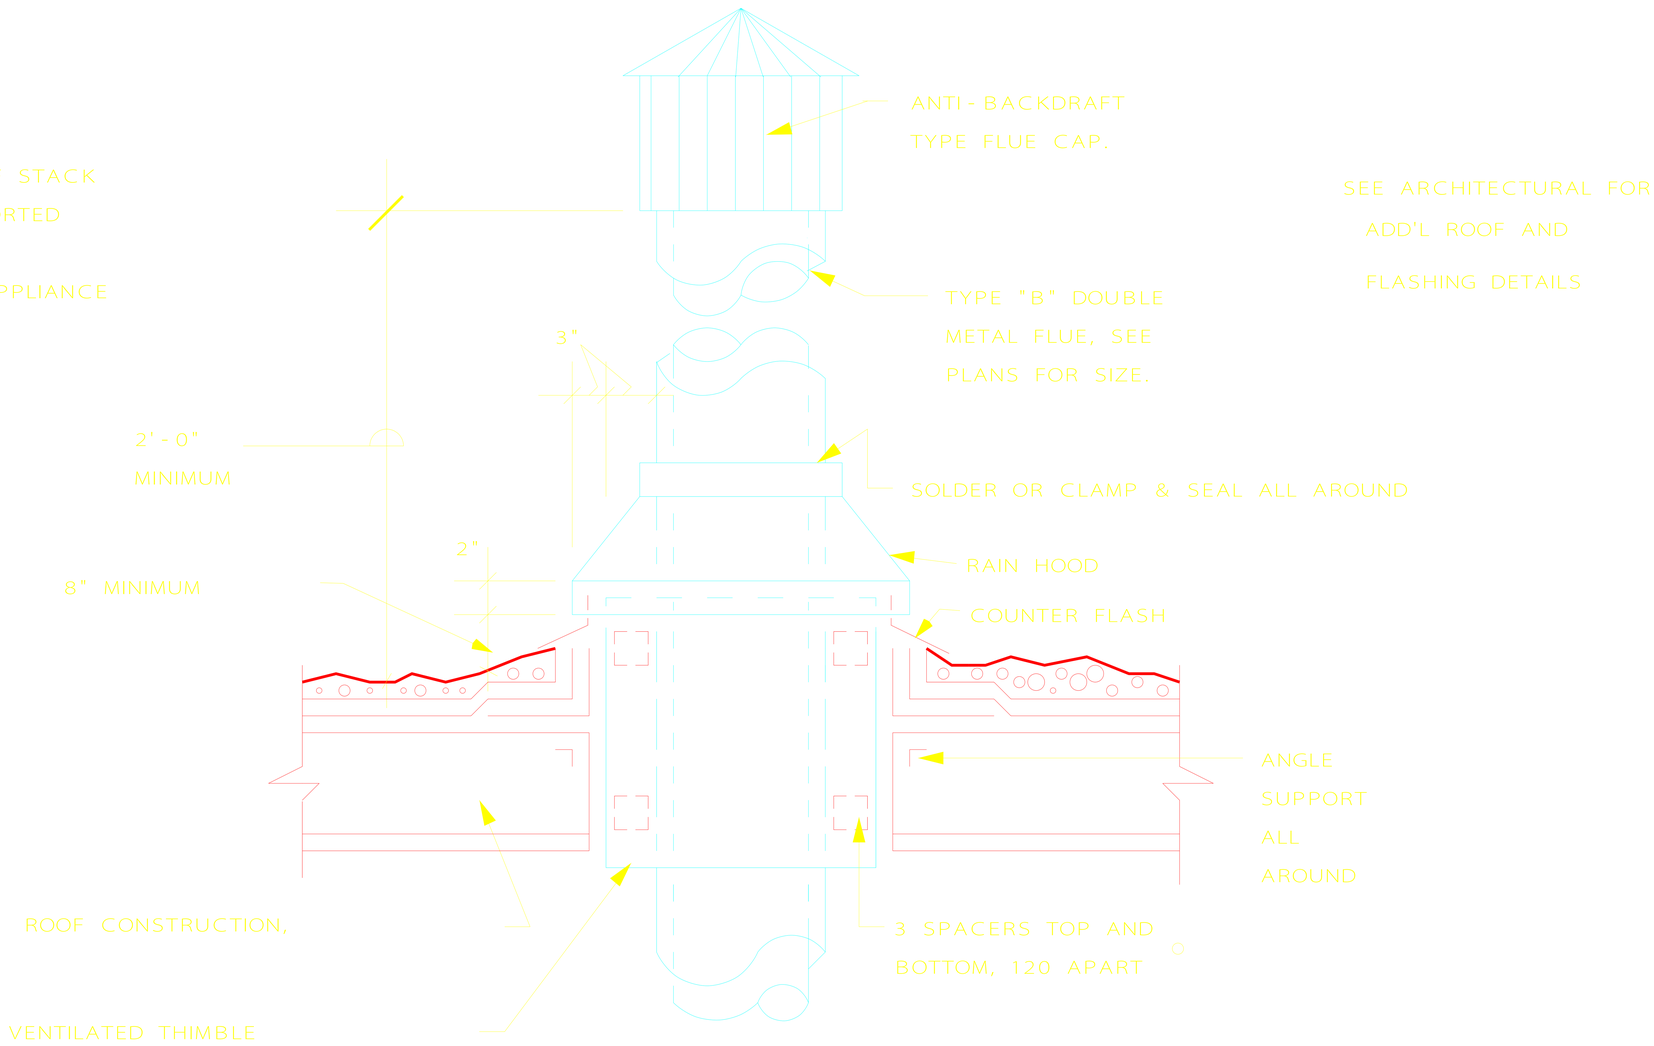

M17

FLUE THRU ROOF

NOT TO SCALE